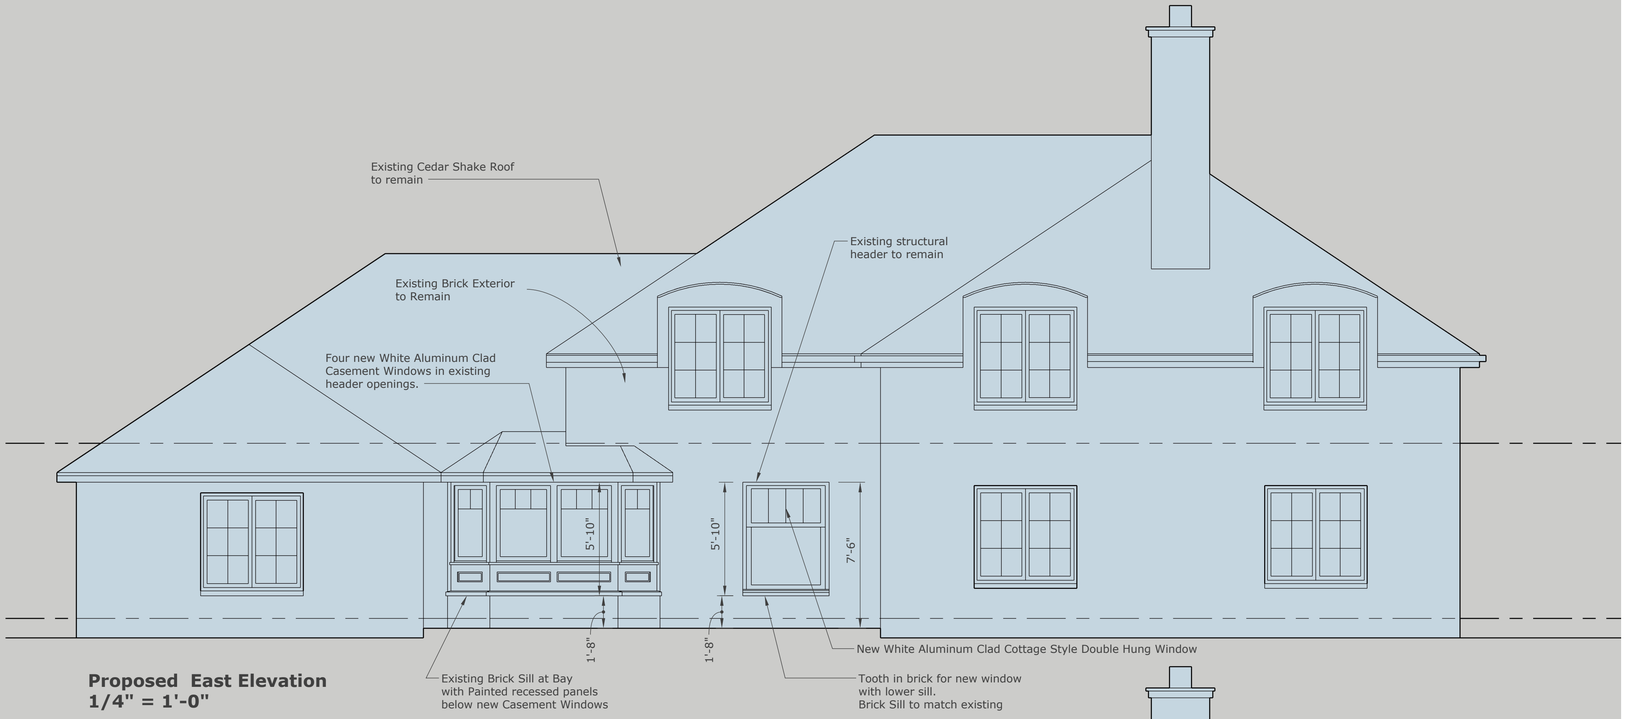

Proposed East Elevation
1/4" = 1'-0"

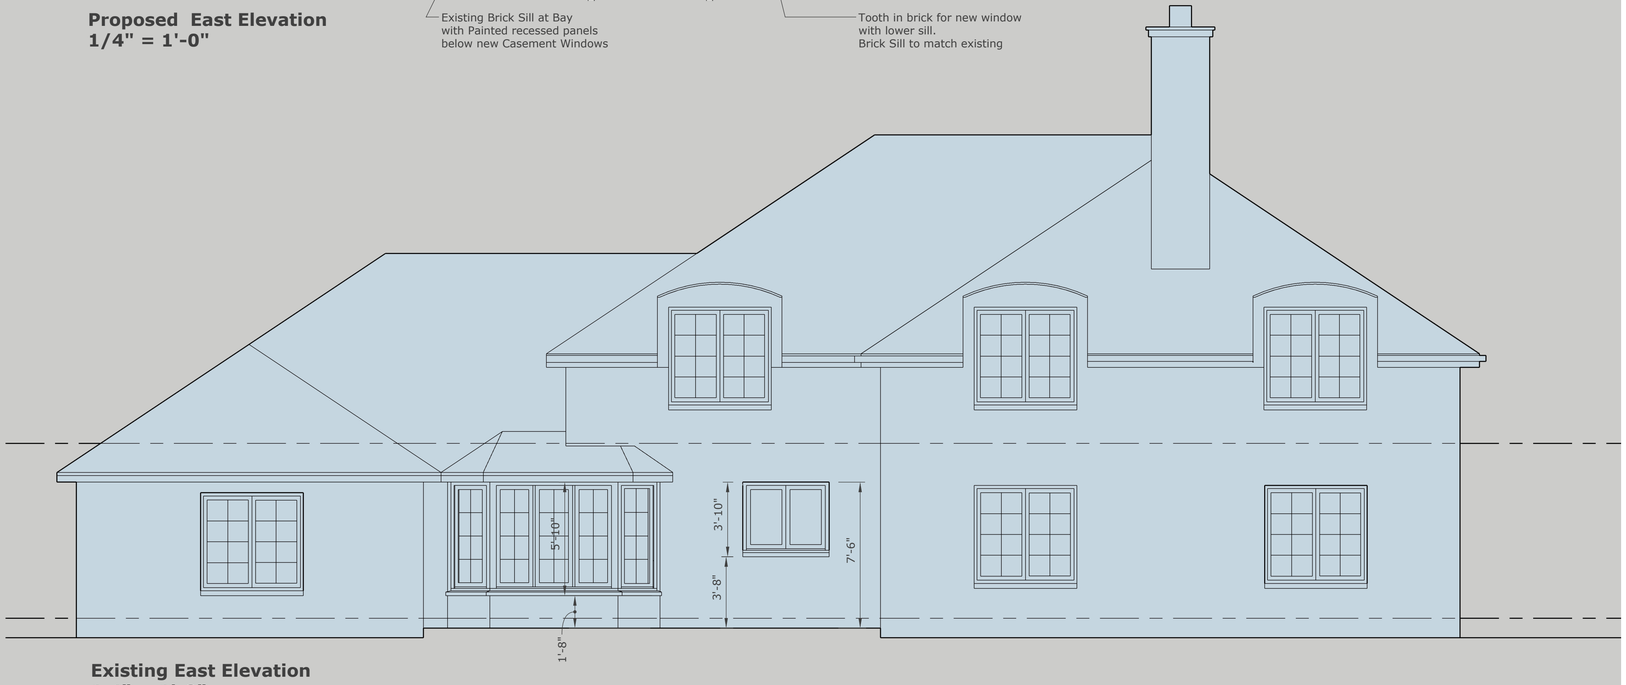

Existing East Elevation
1.4" = 1'-0"

Company Name :: Address :: February 23, 2021 ::