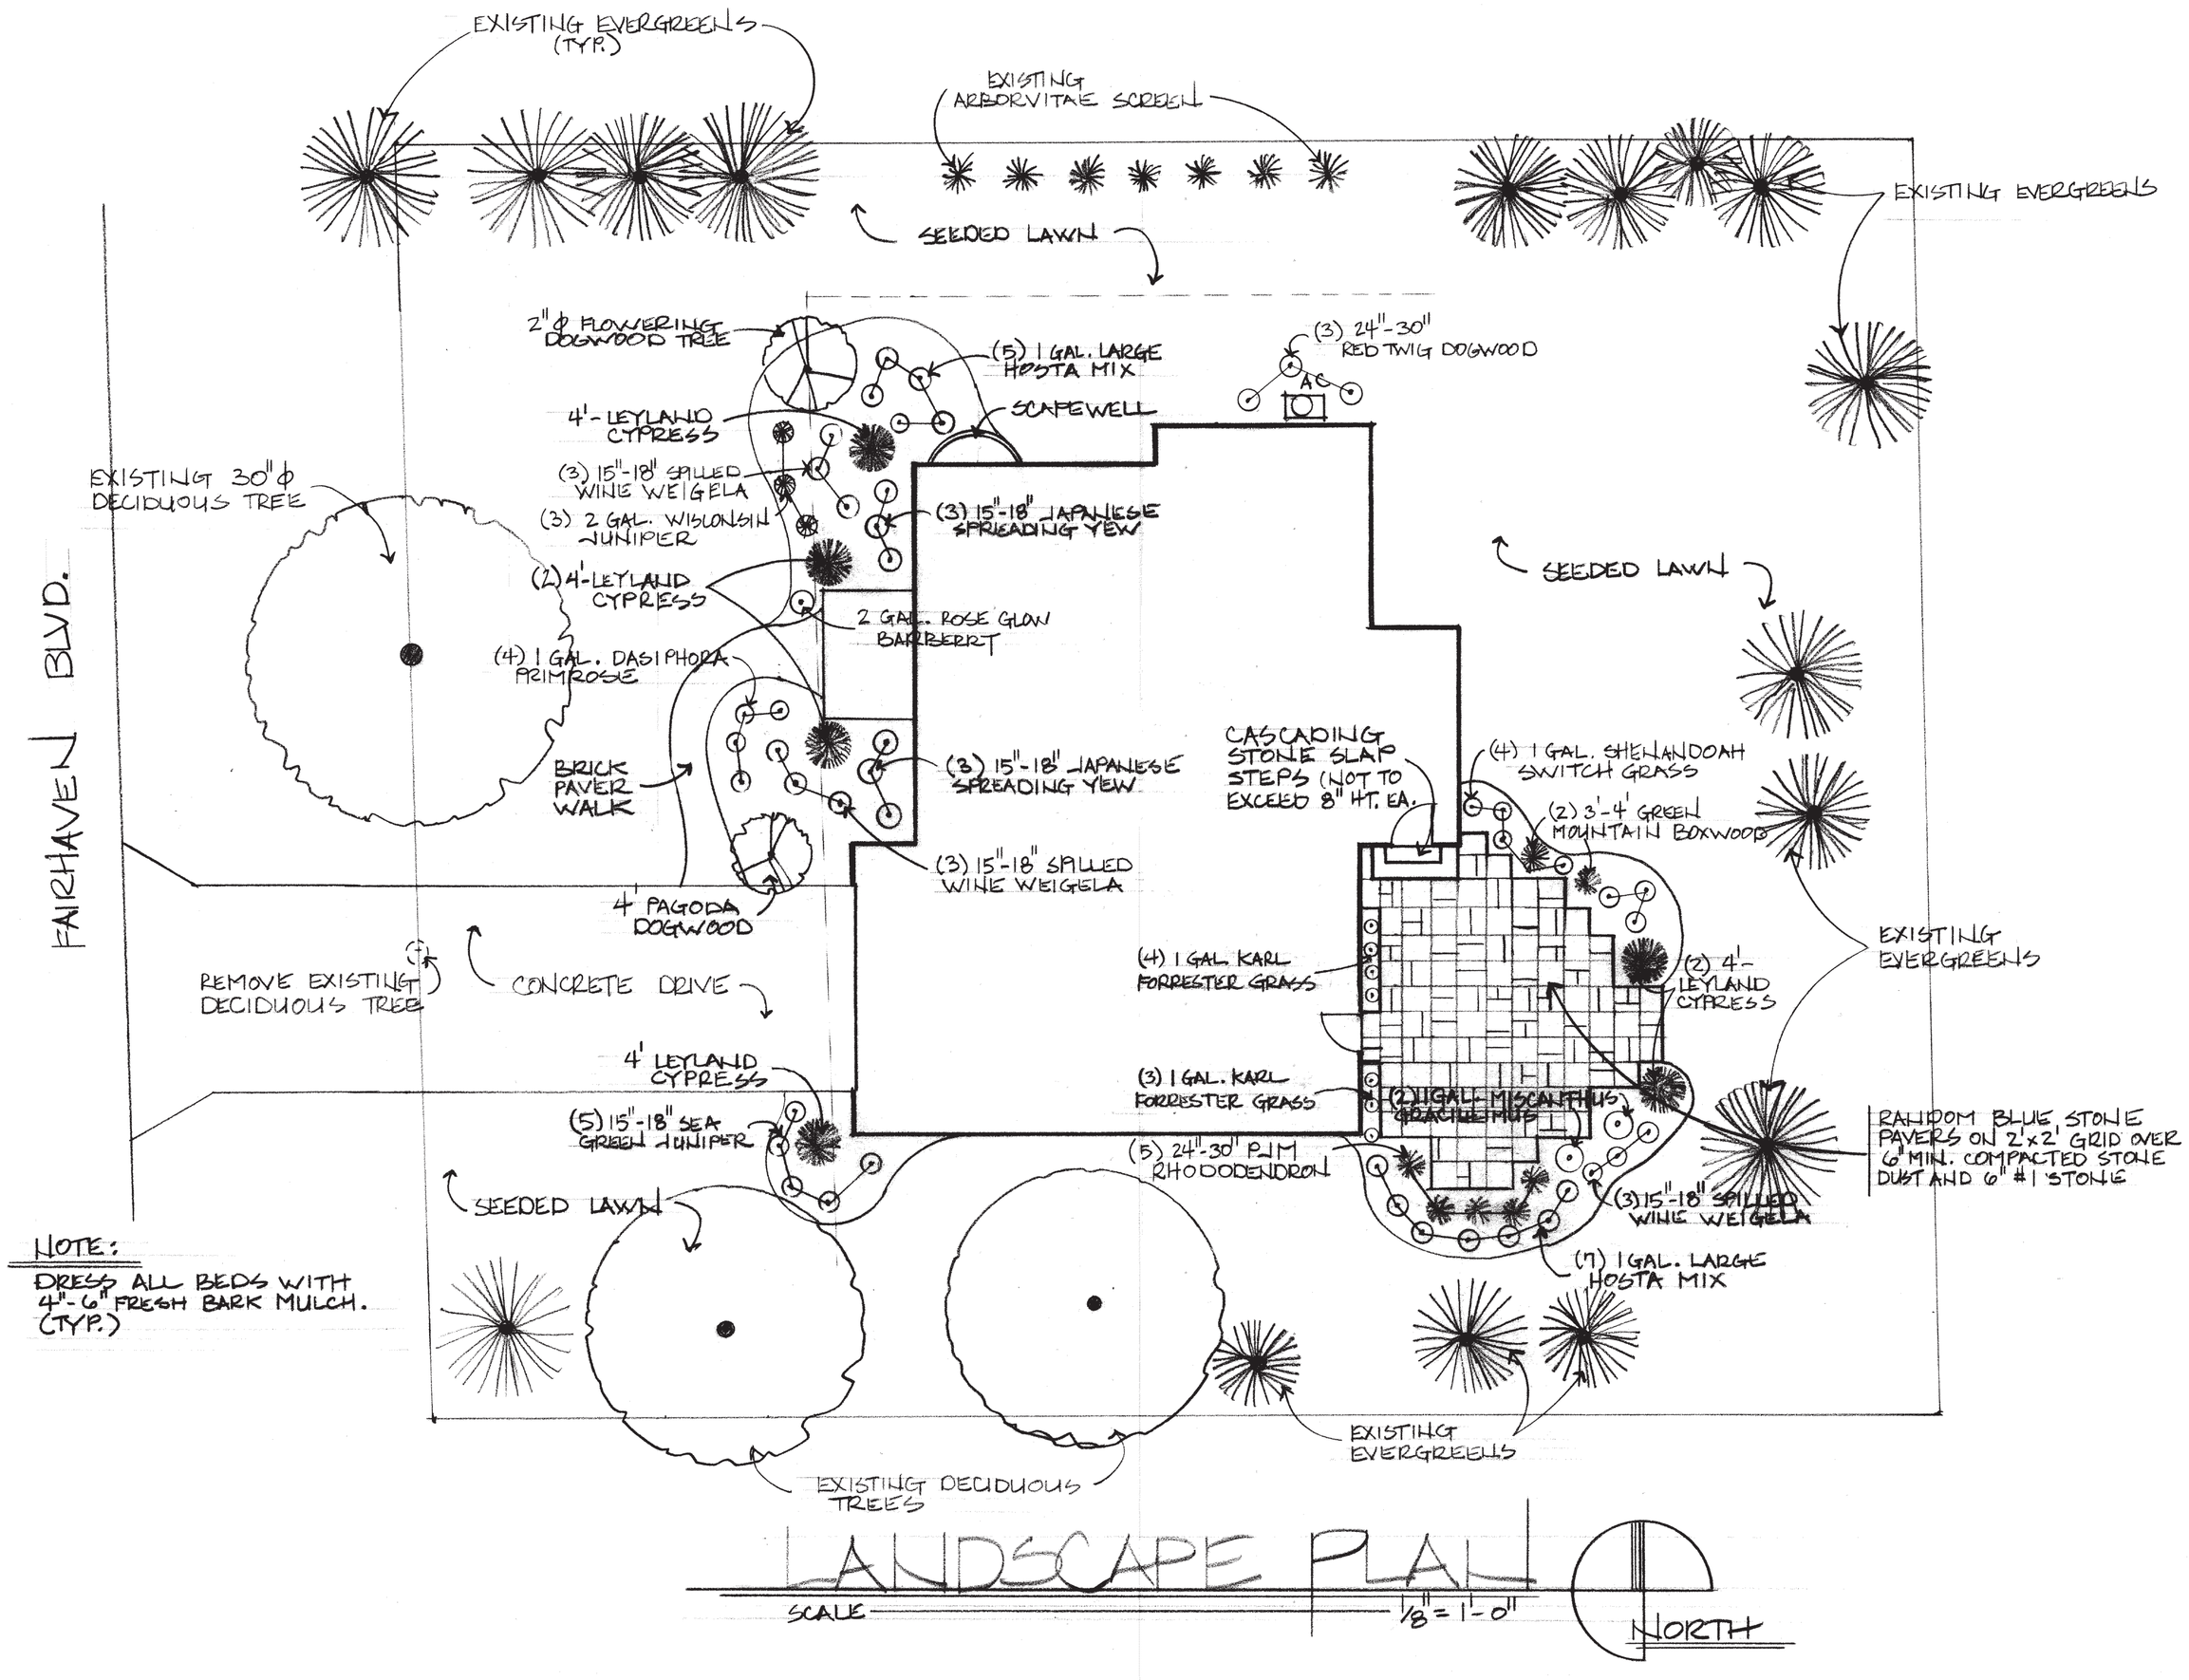
EXISTING EVERGREENS (TYP.)
EXISTING ARBORVITAE SCREEN
EXISTING EVERGREENS
SEEDED LAWN
2" ϕ FLOWERING DOGWOOD TREE
(5) 1 GAL. LARGE HOSTA MIX
(3) 24"-30" RED TWIG DOGWOOD
SCUPPERWELL
4'- LEYLAND CYPRESS
(3) 15"-18" SPILLED WINE WEIGELA
(3) 2 GAL. WISCONSIN JUNIPER
(3) 15"-18" JAPANESE SPREADING YEW
EXISTING 30" ϕ DECIDUOUS TREE
(2) 4'-LEYLAND CYPRESS
2 GAL. ROSE GLOW BARBERRY
(4) 1 GAL. DASIPHORA PRIMROSE
SEEDED LAWN
CASCADING STONE SLAB STEPS (NOT TO EXCEED 8" HT. EA.
(4) 1 GAL. SHENANDOAH SWITCH GRASS
(2) 3'-4' GREEN MOUNTAIN BOXWOOD
BRICK PAVER WALK
(3) 15"-18" JAPANESE SPREADING YEW
(3) 15"-18" SPILLED WINE WEIGELA
4' PAGODA DOGWOOD
EXISTING EVERGREENS
FAIRHAVEN BLVD.
(4) 1 GAL. KARL FORRESTER GRASS
(2) 4'-LEYLAND CYPRESS
REMOVE EXISTING DECIDUOUS TREE
CONCRETE DRIVE
4' LEYLAND CYPRESS
(3) 1 GAL. KARL FORRESTER GRASS
(2) 1 GAL. MISCANTHUS 'GRACILLIMUS'
(5) 15"-18" SEA GREEN JUNIPER
(5) 24"-30" P.J.M. RHODODENDRON
(3) 15"-18" SPILLED WINE WEIGELA
RANDOM BLUE STONE PAVERS ON 2'x2' GRID OVER 6" MIN. COMPACTED STONE DUST AND 6" #1 STONE
SEEDED LAWN
(7) 1 GAL. LARGE HOSTA MIX
EXISTING EVERGREENS
EXISTING DECIDUOUS TREES
NOTE:
DRESS ALL BEDS WITH 4"-6" FRESH BARK MULCH. (TYP.)
LANDSCAPE PLAN
SCALE 1/8" = 1'-0"
NORTH