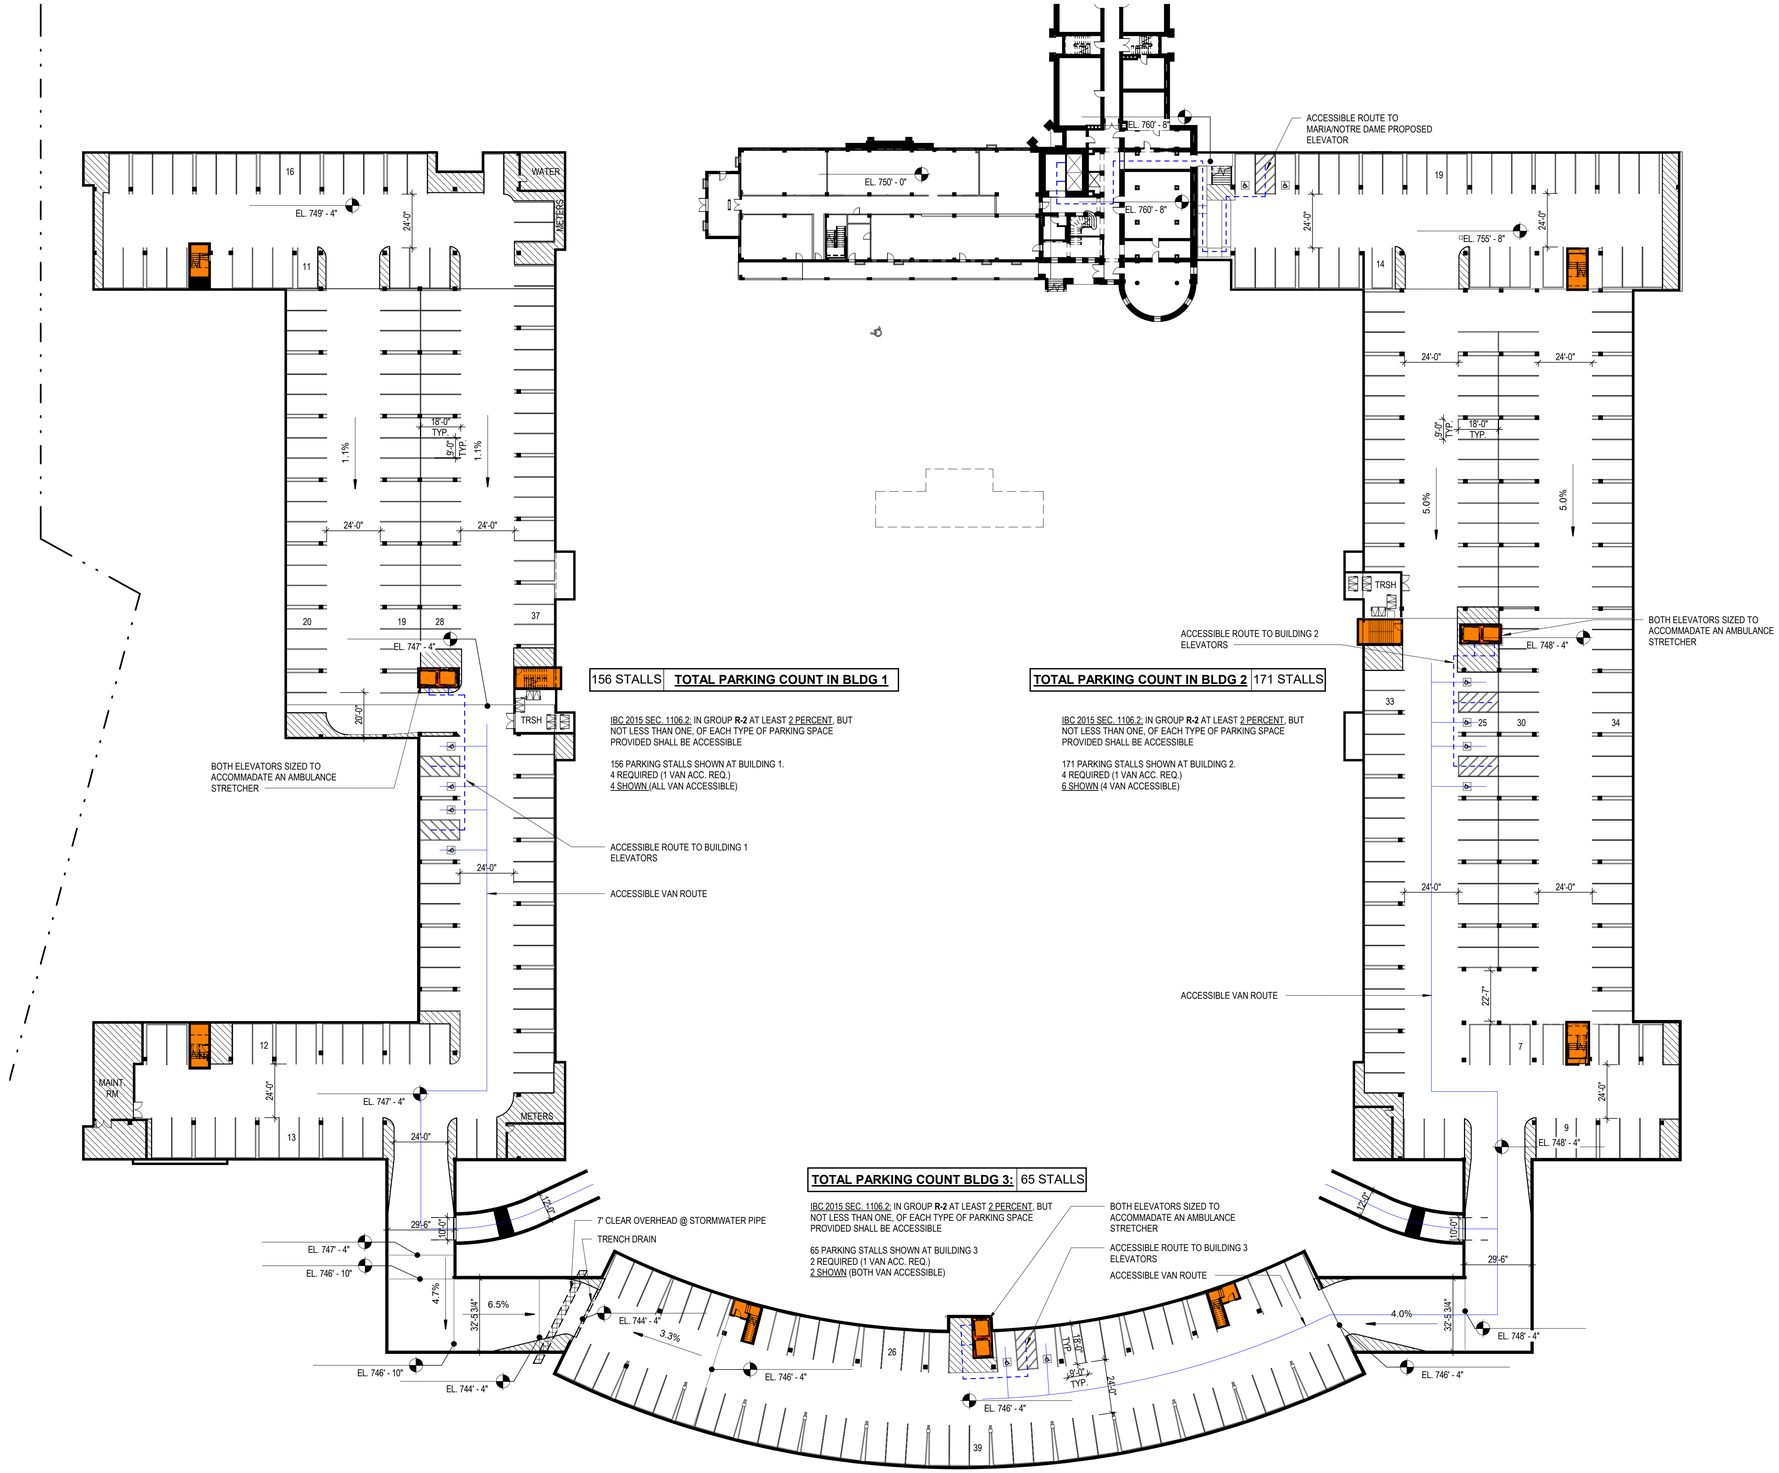

156 STALLS	TOTAL PARKING COUNT IN BLDG 1

IBC 2015 SEC. 1106.2: IN GROUP **R-2** AT LEAST 2 PERCENT, BUT NOT LESS THAN ONE, OF EACH TYPE OF PARKING SPACE PROVIDED SHALL BE ACCESSIBLE

156 PARKING STALLS SHOWN AT BUILDING 1.
4 REQUIRED (1 VAN ACC. REQ.)
4 SHOWN (ALL VAN ACCESSIBLE)

TOTAL PARKING COUNT IN BLDG 2	171 STALLS

IBC 2015 SEC. 1106.2: IN GROUP **R-2** AT LEAST 2 PERCENT, BUT NOT LESS THAN ONE, OF EACH TYPE OF PARKING SPACE PROVIDED SHALL BE ACCESSIBLE

171 PARKING STALLS SHOWN AT BUILDING 2.
4 REQUIRED (1 VAN ACC. REQ.)
6 SHOWN (4 VAN ACCESSIBLE)

TOTAL PARKING COUNT BLDG 3:	65 STALLS

IBC 2015 SEC. 1106.2: IN GROUP **R-2** AT LEAST 2 PERCENT, BUT NOT LESS THAN ONE, OF EACH TYPE OF PARKING SPACE PROVIDED SHALL BE ACCESSIBLE

65 PARKING STALLS SHOWN AT BUILDING 3
2 REQUIRED (1 VAN ACC. REQ.)
2 SHOWN (BOTH VAN ACCESSIBLE)

BOTH ELEVATORS SIZED TO ACCOMMADATE AN AMBULANCE STRETCHER

ACCESSIBLE ROUTE TO BUILDING 3 ELEVATORS

ACCESSIBLE VAN ROUTE

Engberg Anderson ARCHITECTS
MILWAUKEE | MADISON | TUCSON | CHICAGO

School Sisters of Notre Dame Development

CONNECTED UNDERGROUND PARKING PLAN

0' 16' 32' 64' 128' SCALE: 1/32" = 1'-0"

True North

Engberg Anderson Project No. 172795

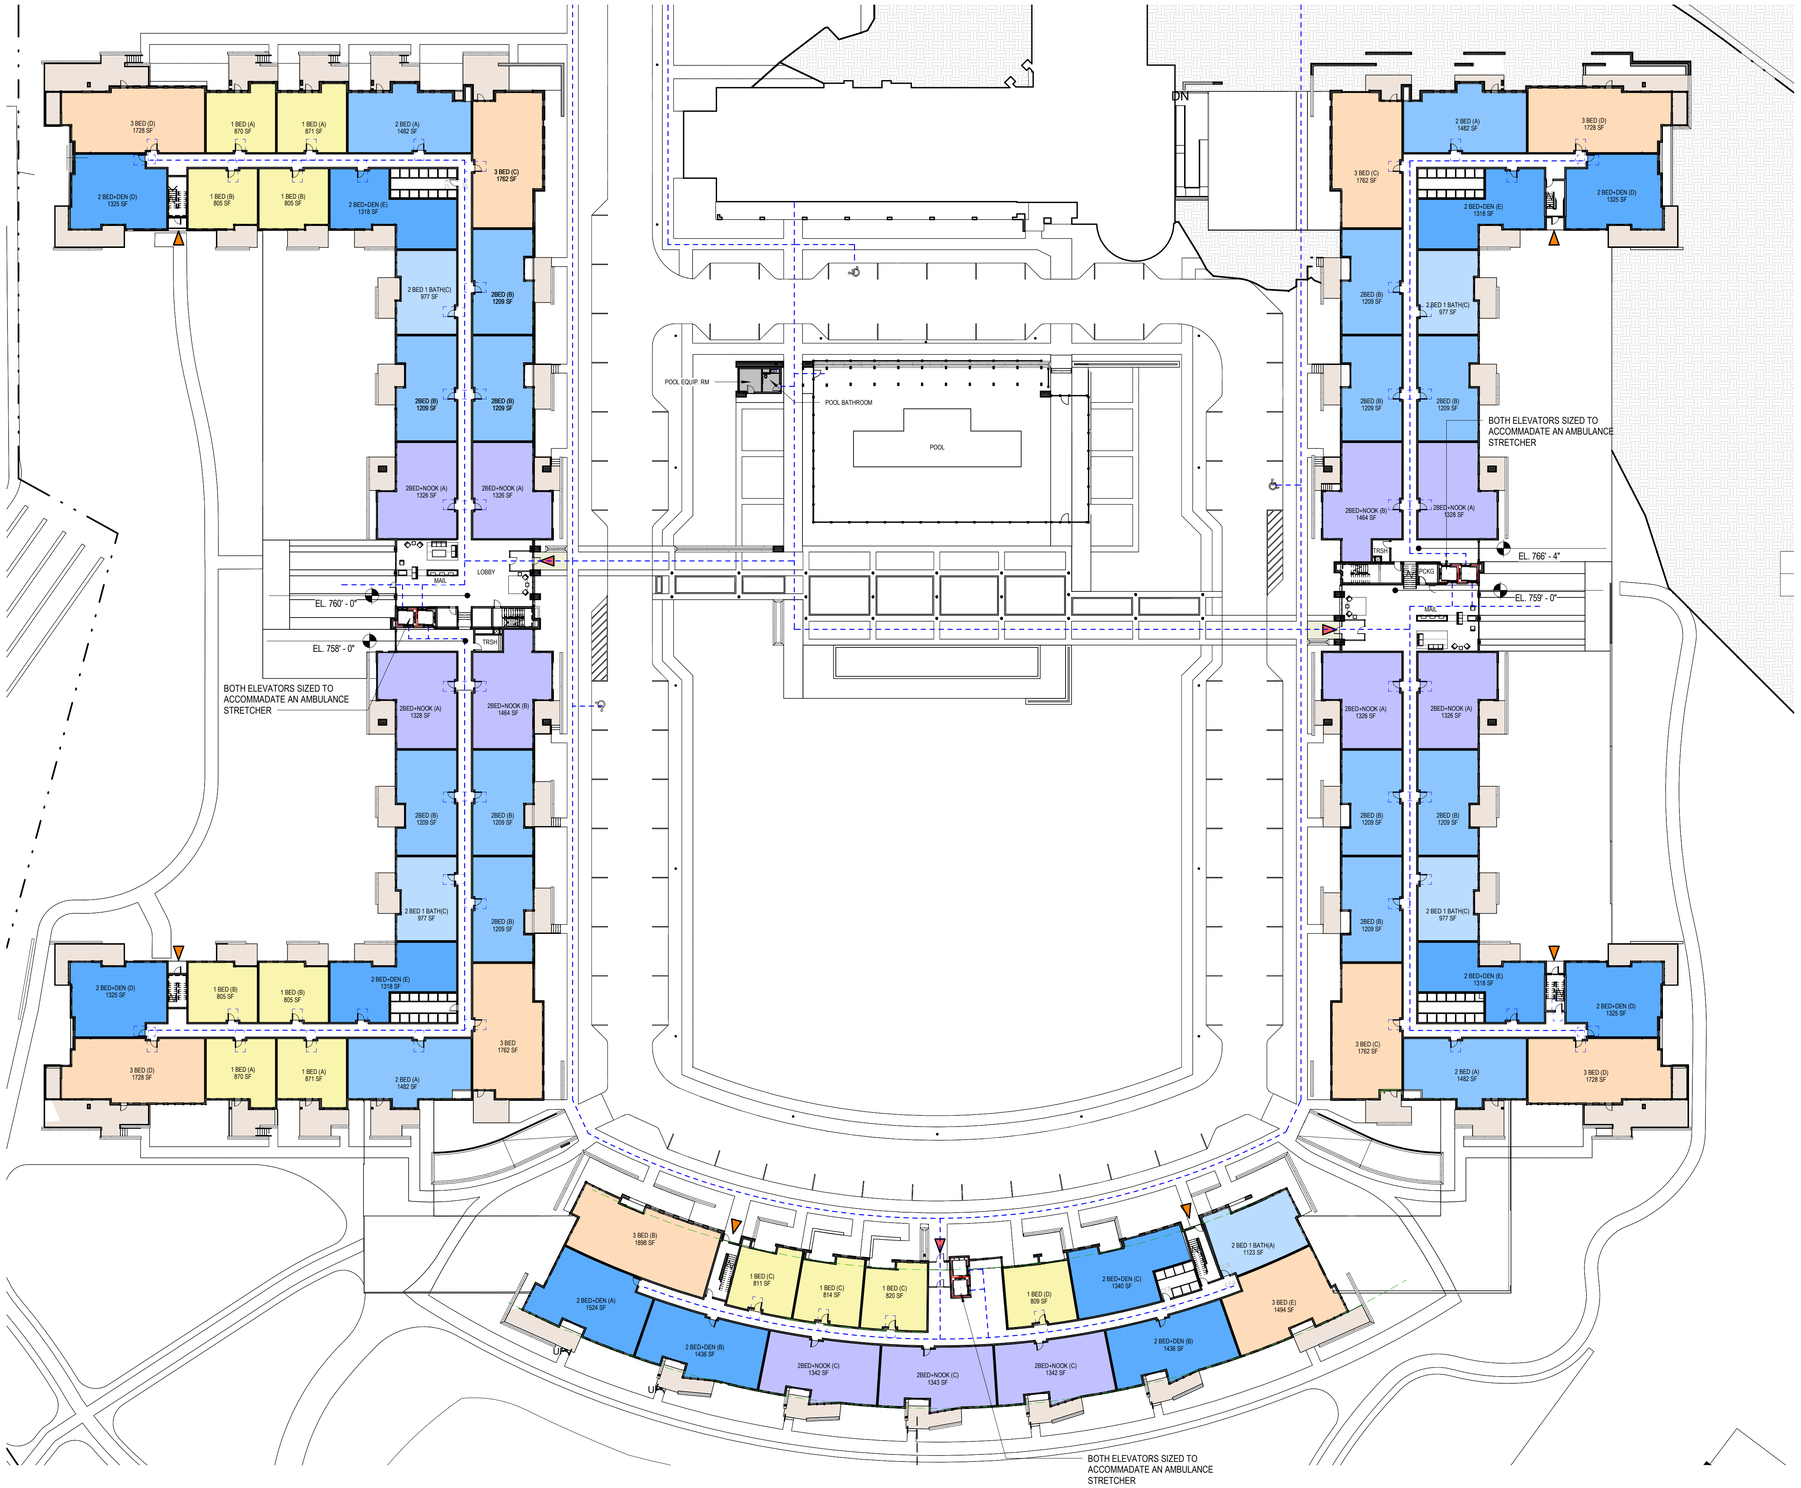

Engberg Anderson ARCHITECTS
MILWAUKEE | MADISON | TUCSON | CHICAGO

School Sisters of Notre Dame Development

OVERALL 1ST FLOOR PLAN

0' 16' 32' 64' 128'
SCALE: 1/32" = 1'-0"
True North

Engberg Anderson Project No. 172795

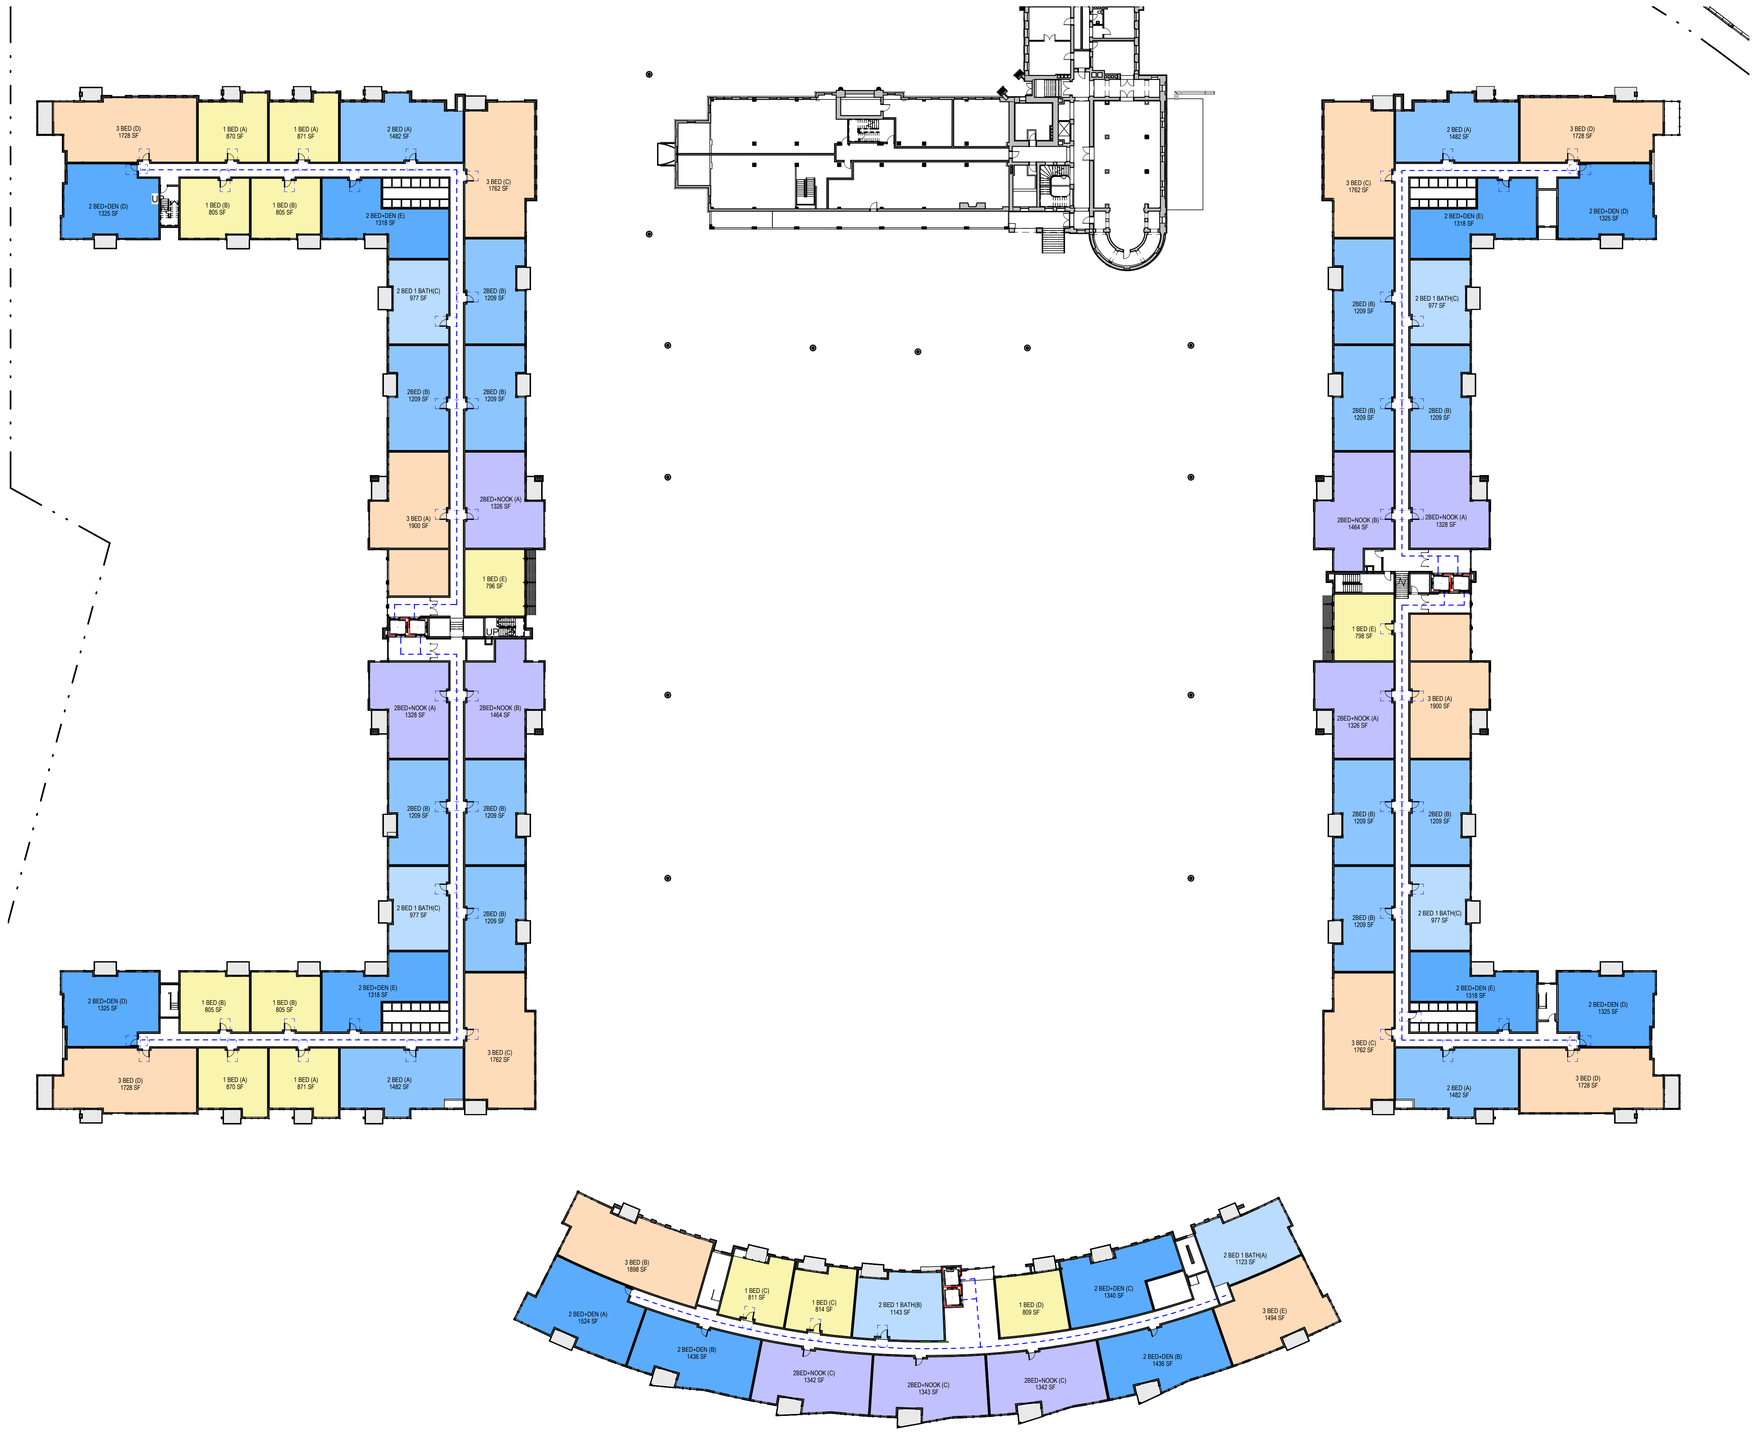

Engberg Anderson ARCHITECTS
MILWAUKEE | MADISON | TUCSON | CHICAGO

School Sisters of Notre Dame Development

OVERALL 2ND/3RD FLOOR

0' 16' 32' 64' 128'
SCALE: 1/32" = 1'-0"
True North

Engberg Anderson Project No. 172795