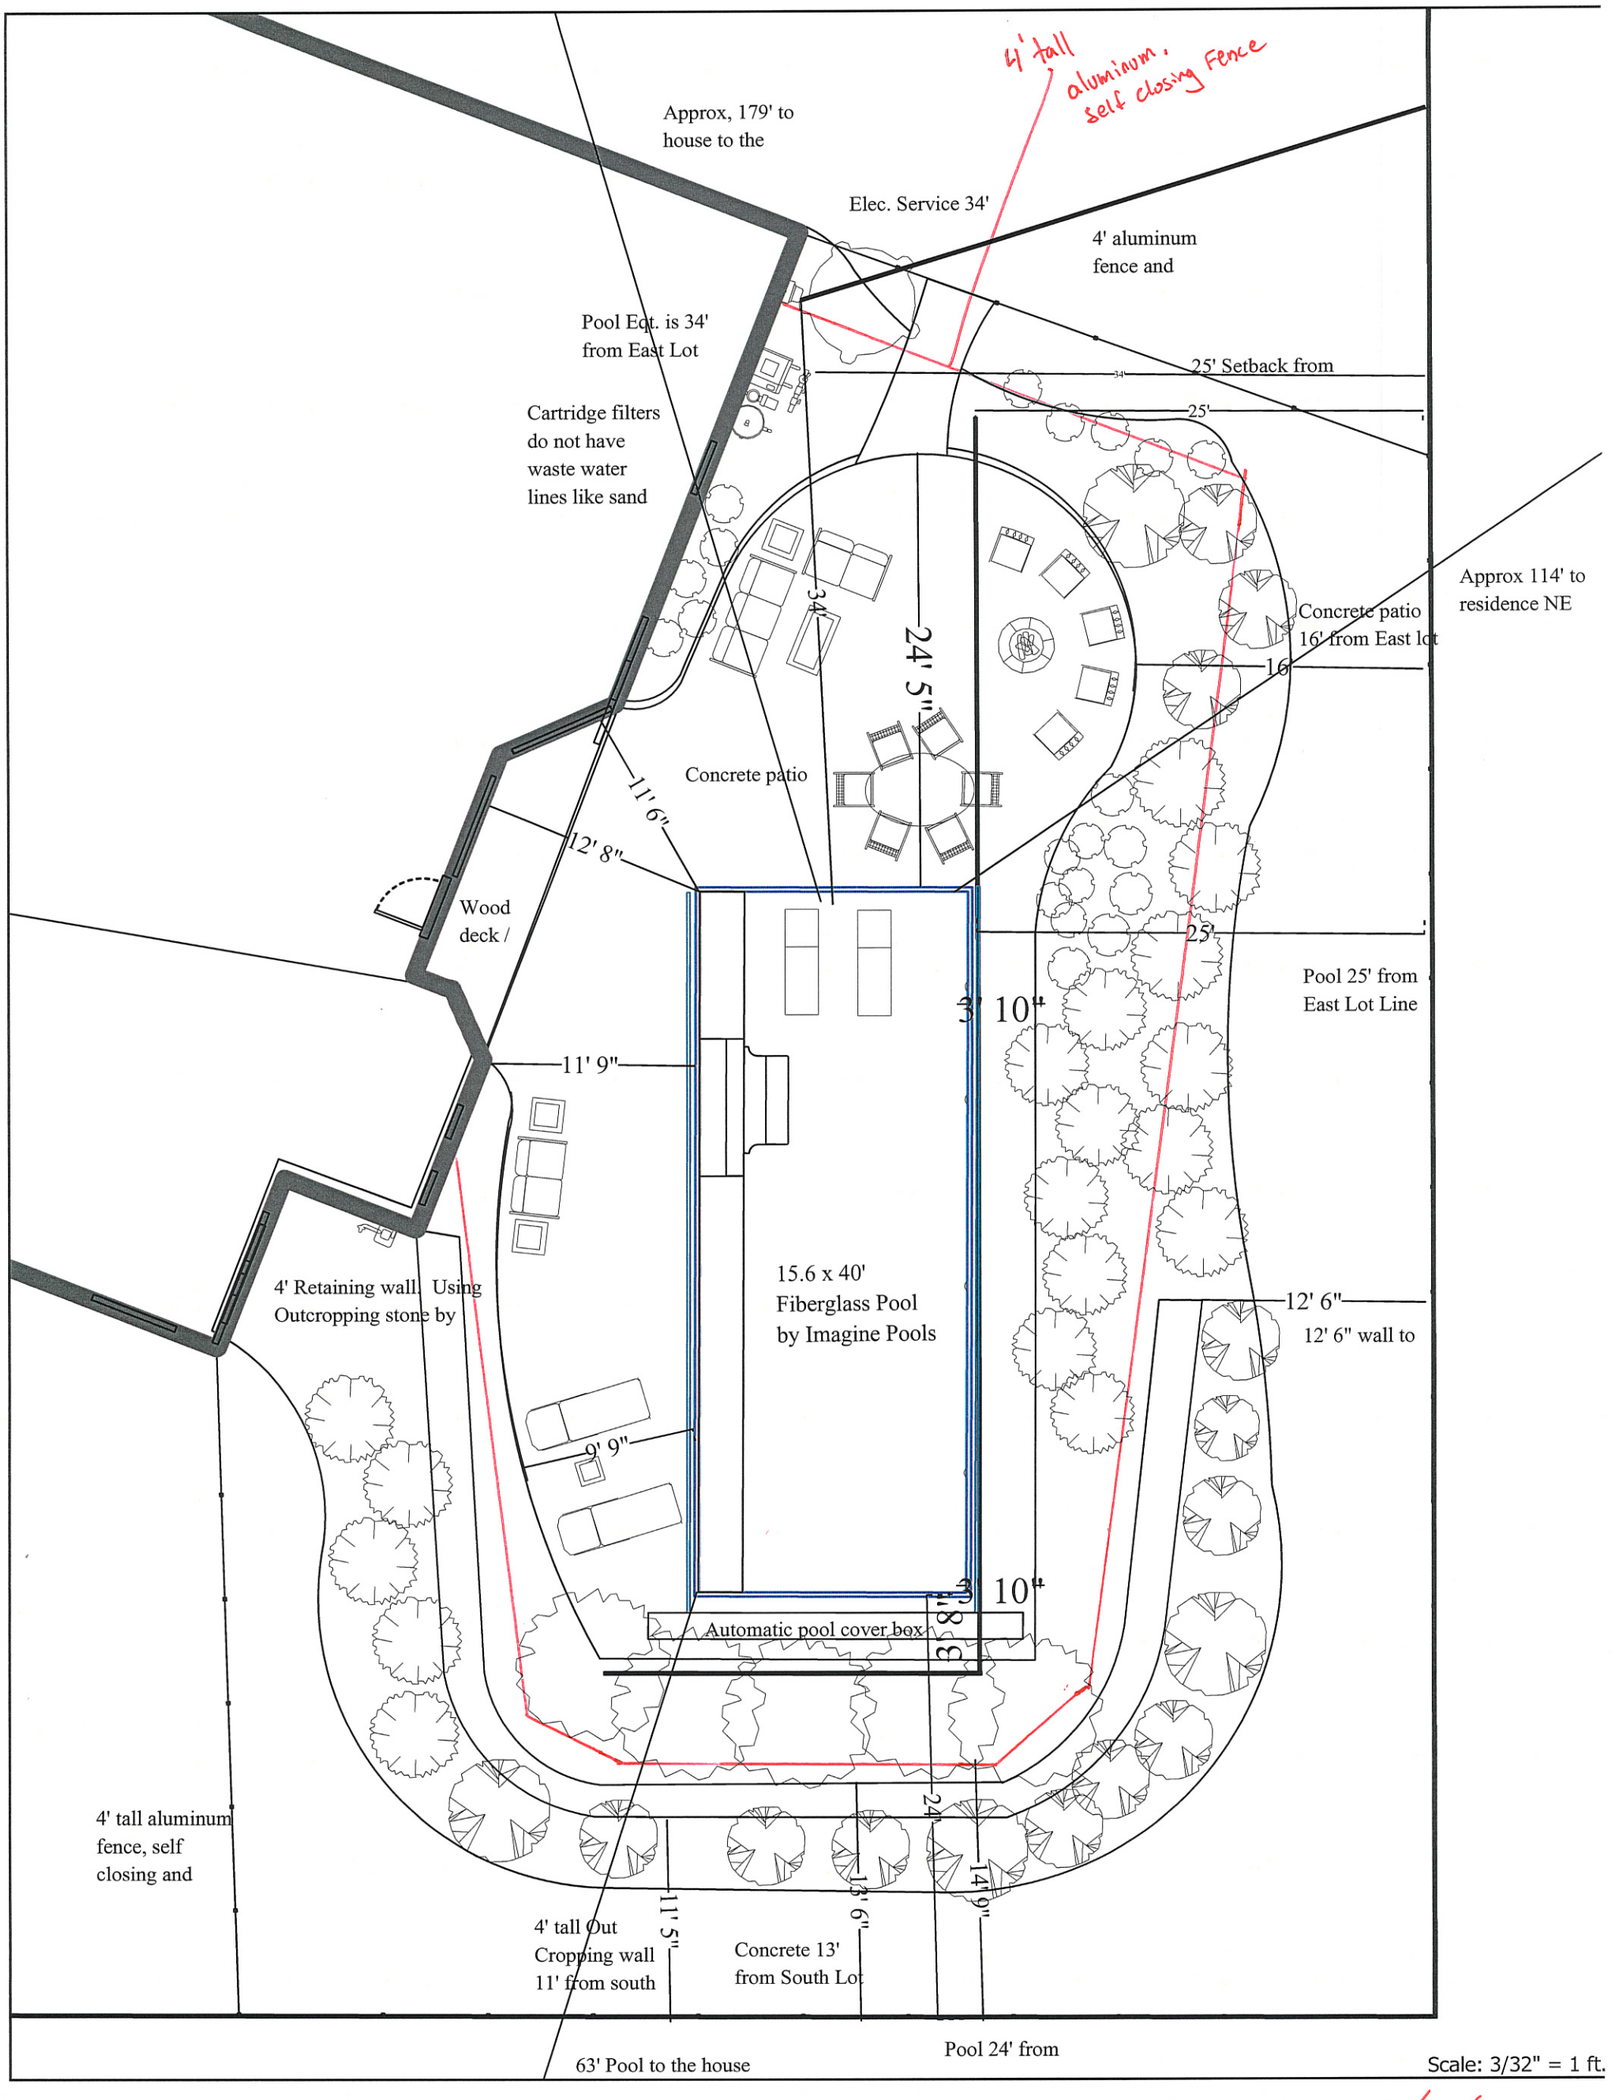
4' tall aluminum, self closing Fence
Approx, 179' to house to the
Elec. Service 34'
4' aluminum fence and
Pool Eqt. is 34' from East Lot
25' Setback from
25'
Cartridge filters do not have waste water lines like sand
Approx 114' to residence NE
Concrete patio 16' from East lot
16'
34'
24' 5"
Concrete patio
11' 6"
12' 8"
Wood deck /
25'
Pool 25' from East Lot Line
3' 10"
11' 9"
15.6 x 40' Fiberglass Pool by Imagine Pools
4' Retaining wall. Using Outcropping stone by
12' 6"
12' 6" wall to
9' 9"
3' 10"
3' 8"
Automatic pool cover box
4' tall aluminum fence, self closing and
24'
11' 5"
13' 6"
14' 9"
4' tall Out Cropping wall 11' from south
Concrete 13' from South Lot
63' Pool to the house
Pool 24' from
Scale: 3/32" = 1 ft.
5/20/19